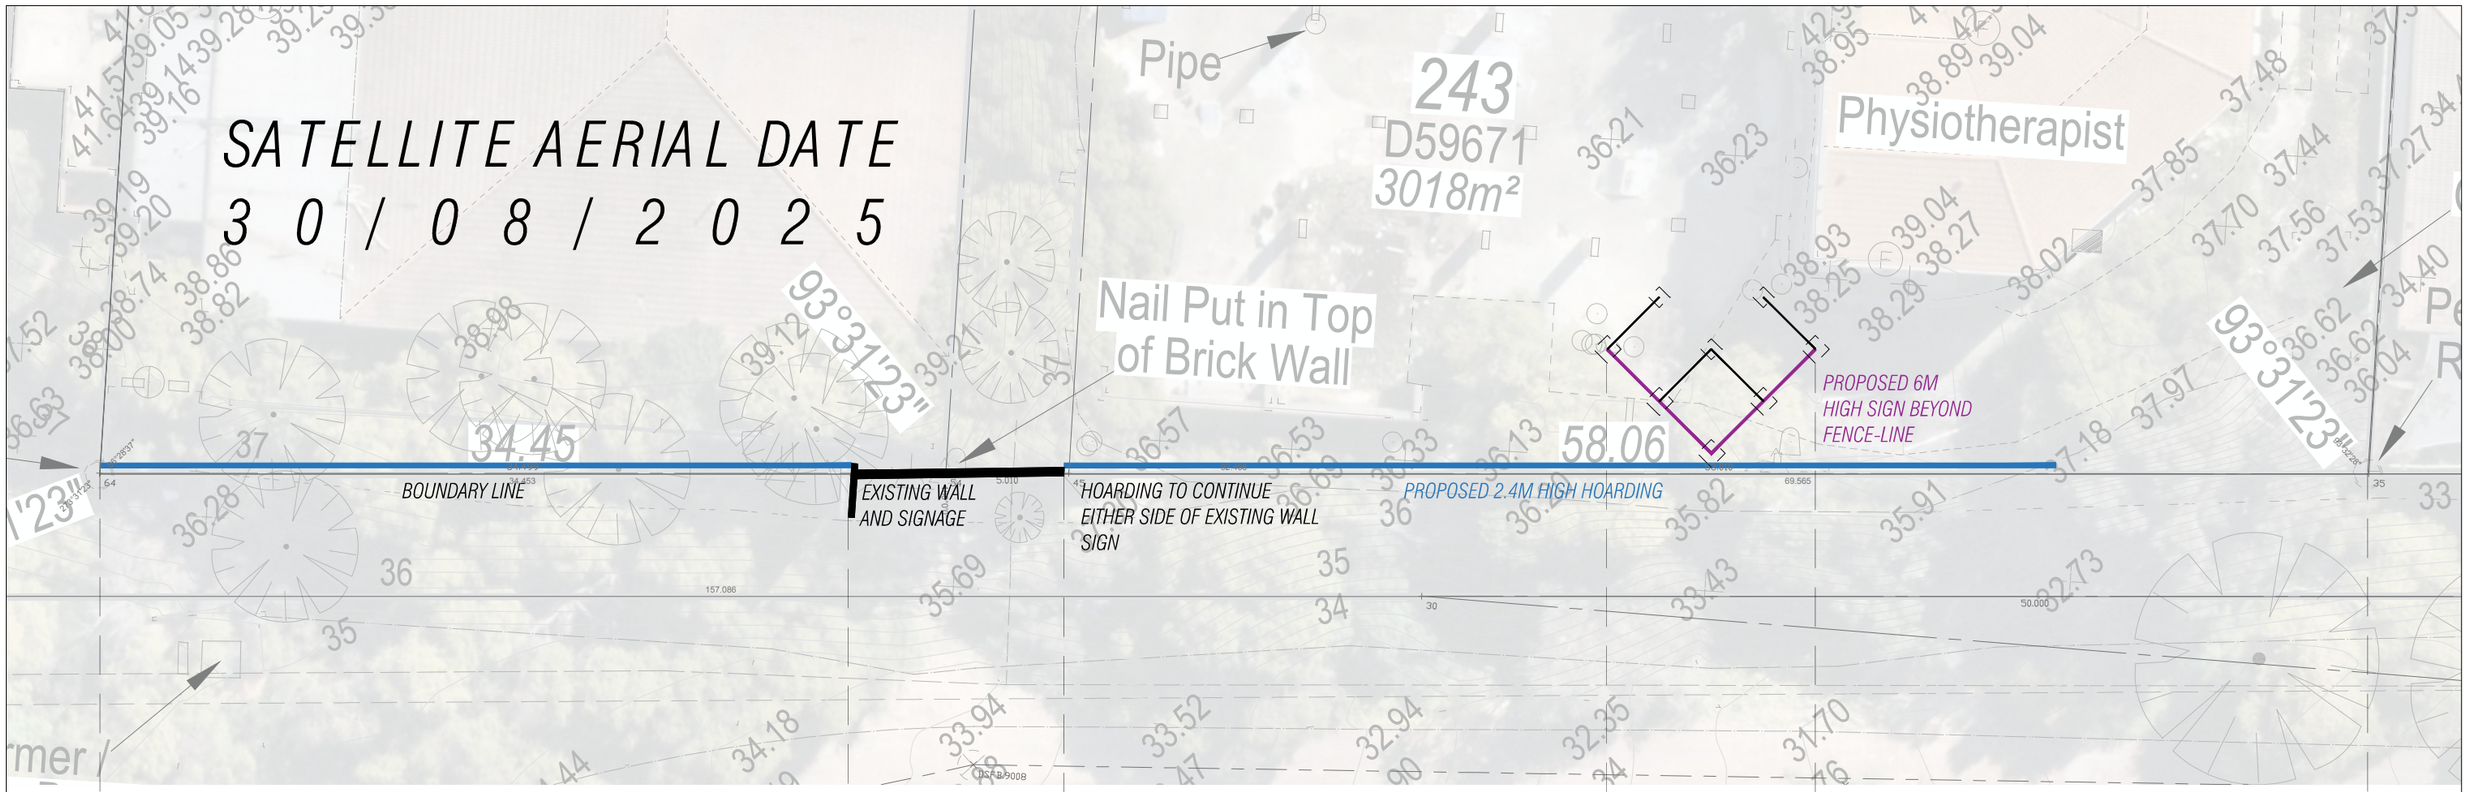

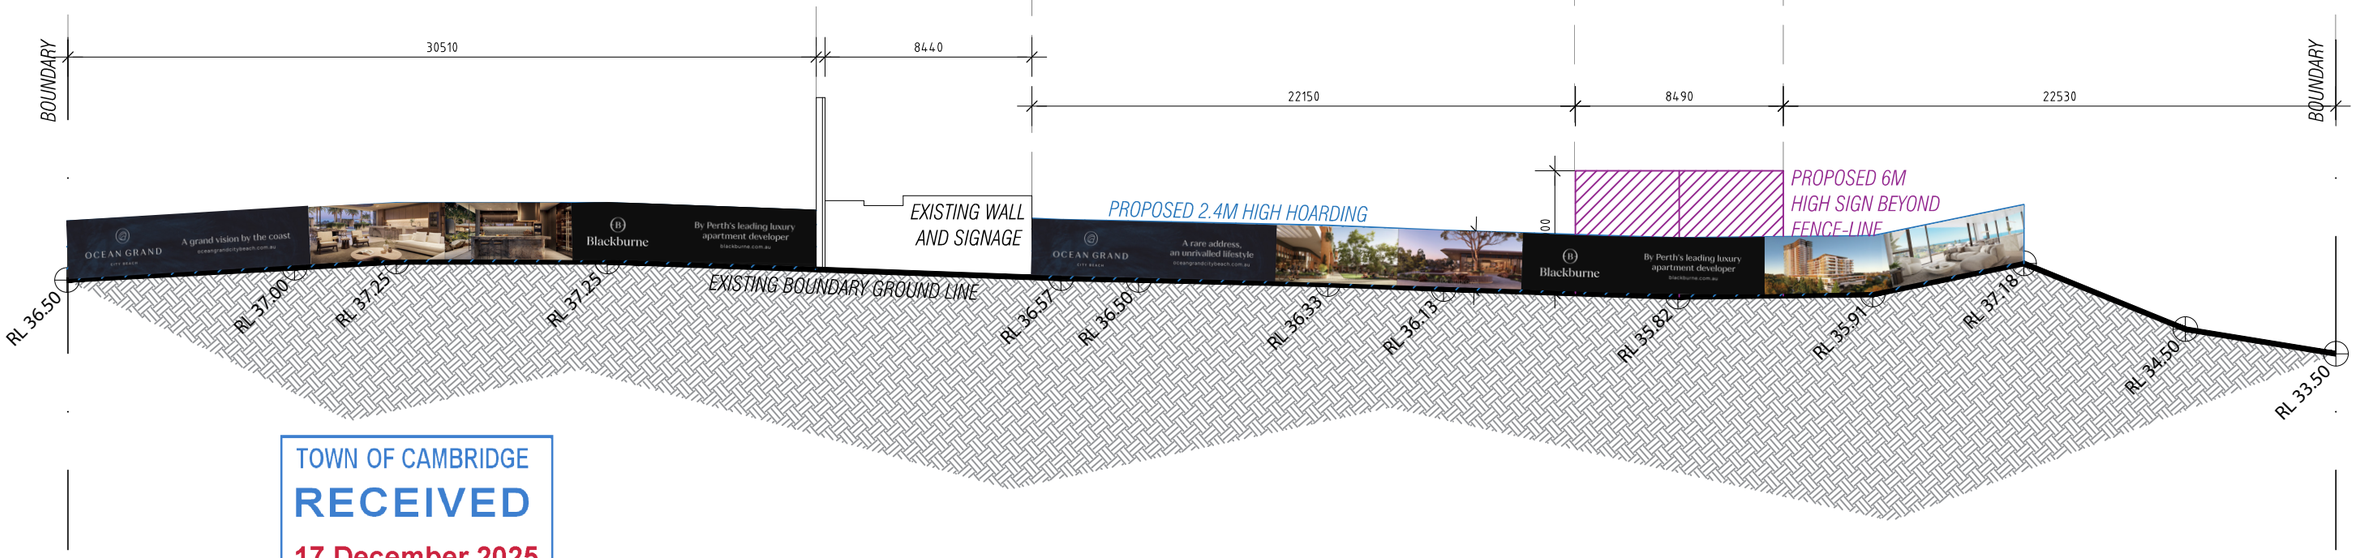

TOWN OF CAMBRIDGE
RECEIVED
17 December 2025

MJA STUDIO

T + 61 8 9388 0333 | www.mjastudio.net

Copyright to this drawing is reserved by MJA Studio and must not be retained or reproduced without their written permission. This is a CAD drawing, do not amend manually.

REV.	DATE	AMENDMENT

BCA COMPLIANCE:	CONSULTANT
STRUCTURAL:	CONSULTANT
HYDRAULIC:	CONSULTANT
ELECTRICAL:	CONSULTANT
MECHANICAL:	CONSULTANT
ENERGY:	CONSULTANT
FIRE:	CONSULTANT

CLIENT: BLACKBURNE

PROJECT: OCEAN VILLAGE

PROJECT ADDRESS: HALE ROAD CITY BEACH

PROJECT STATUS: DA APPLICATION

PROJECT NUMBER: -

NORTH

SCALE: 1:250 @ A3

DRAWING: BOUNDARY HOARDING DIAGRAM

DRAWING NO.	DRAFTER	CHECKED	REV.
-	LK	-	-

Document Set ID: 4477878
Version: 1, Version Date: 11/12/2025